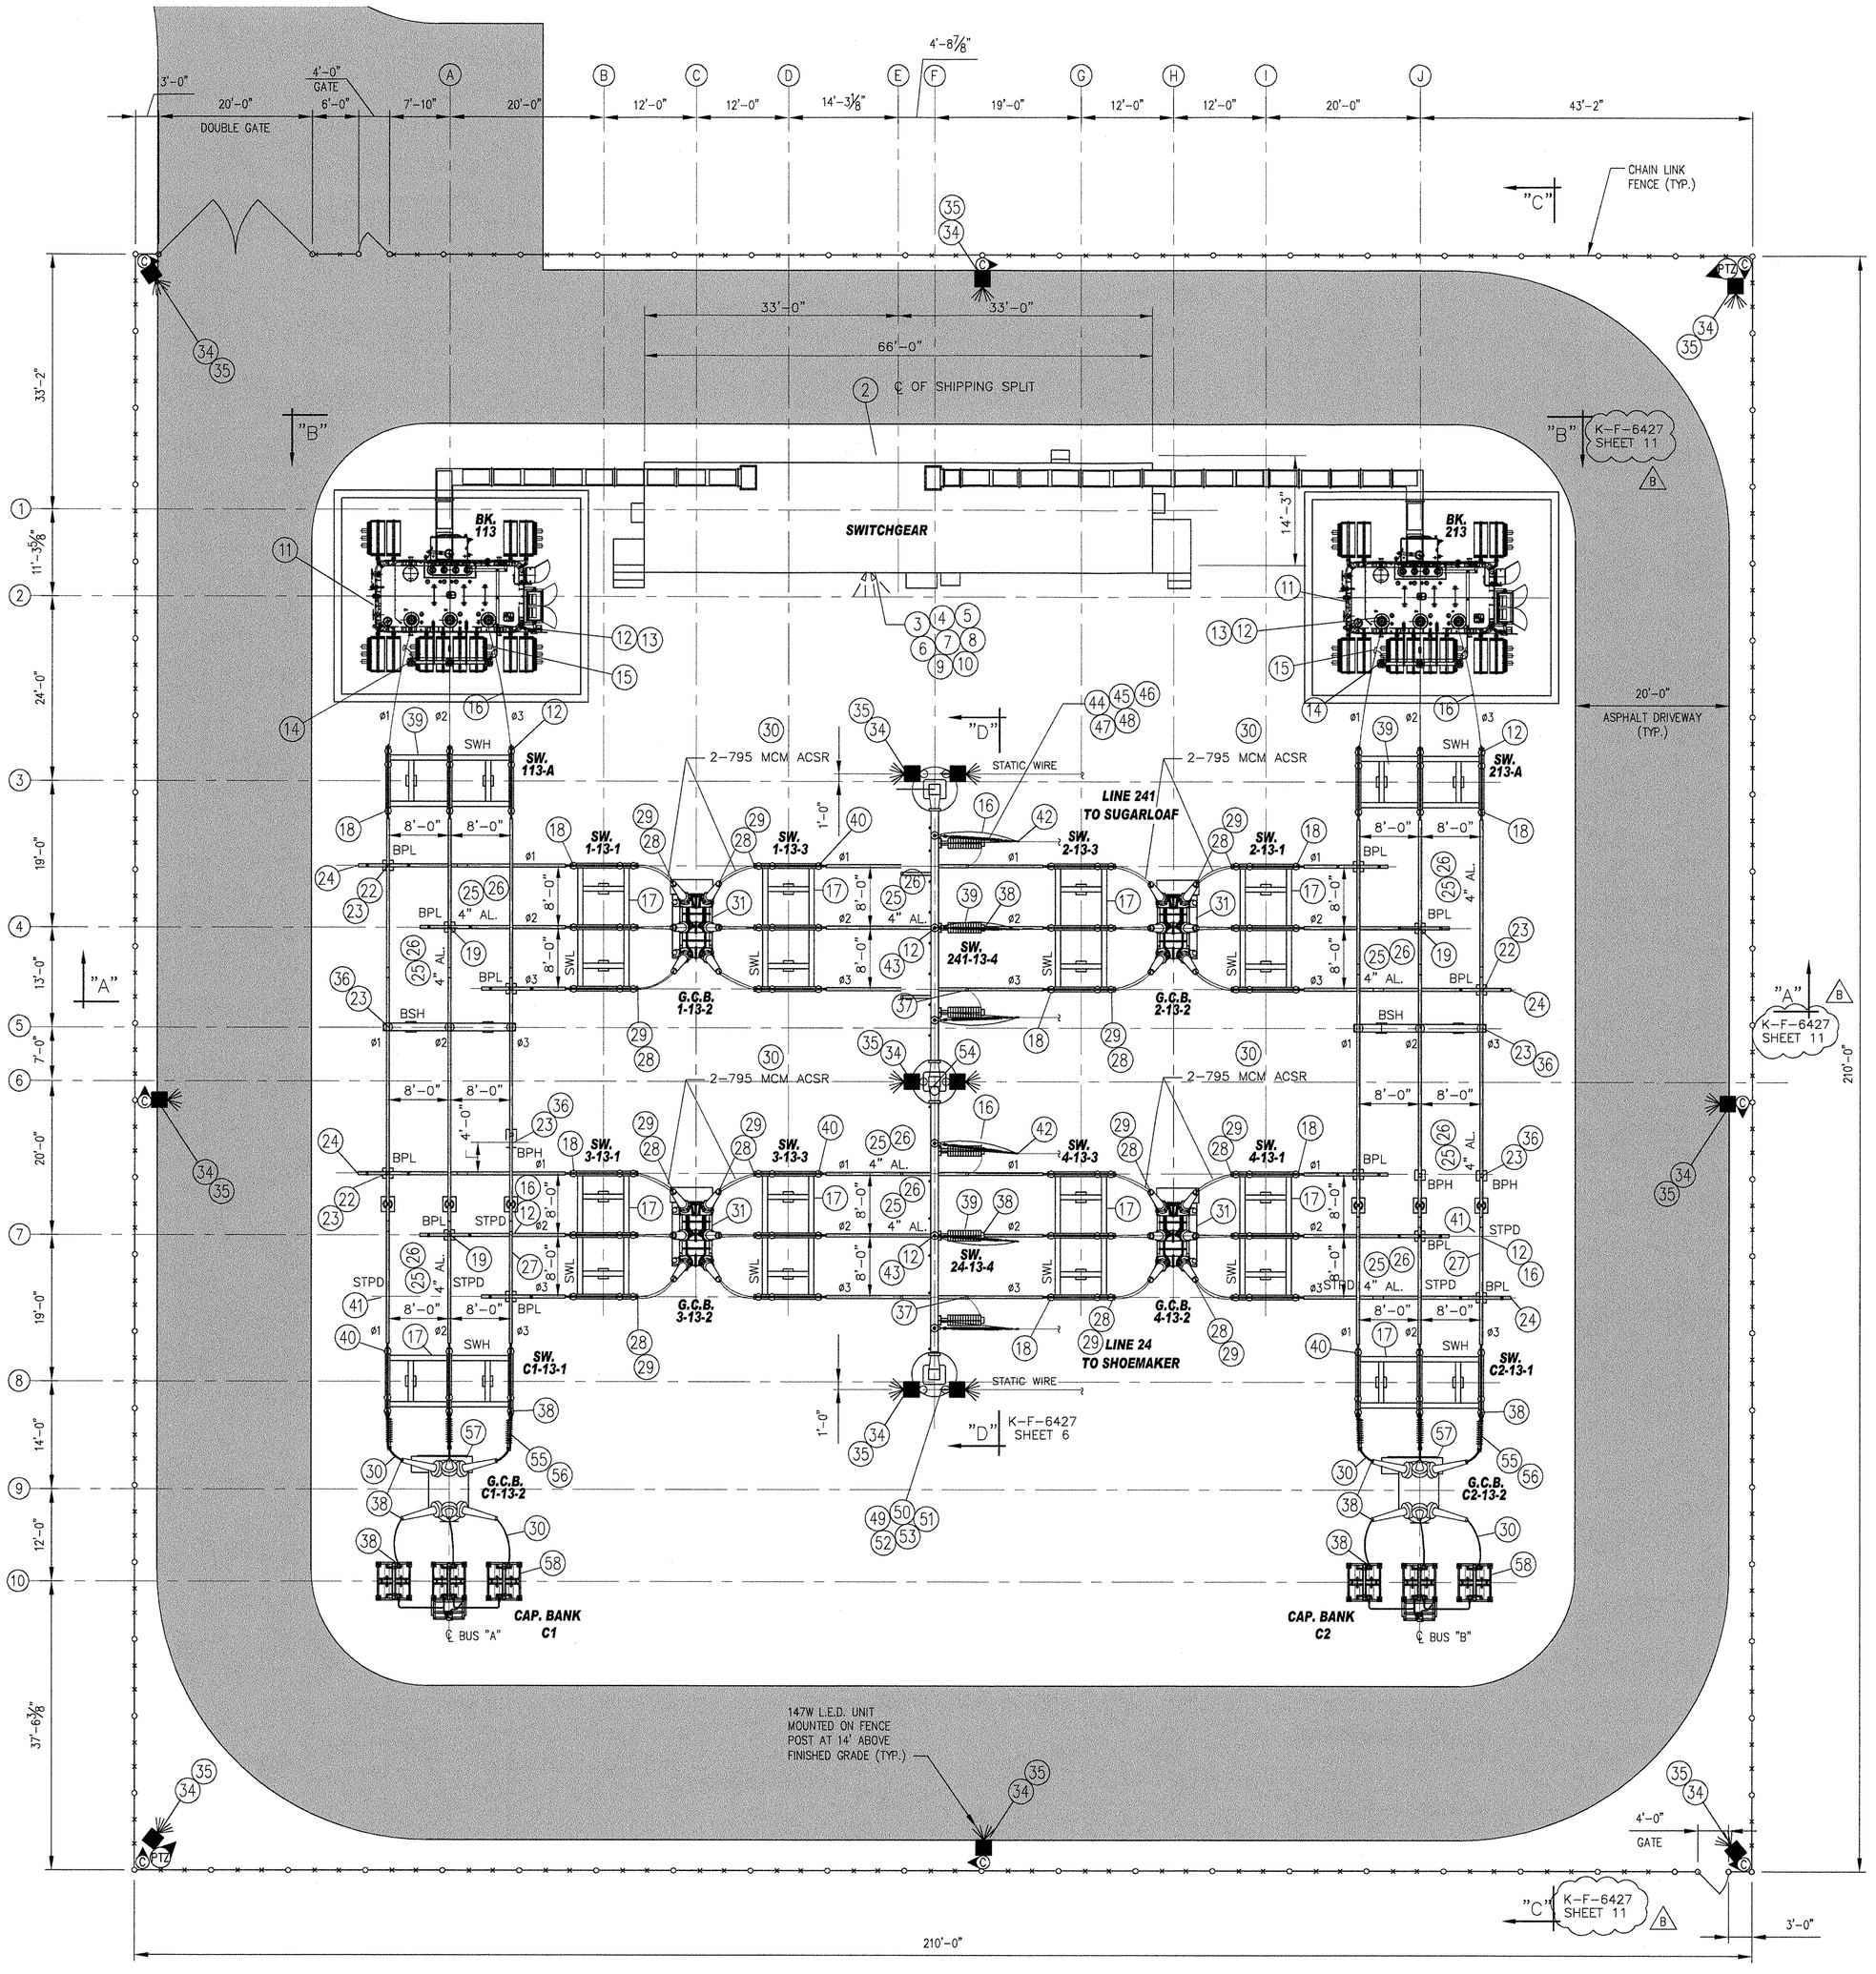

PLAN

SCALE: 3/32"=1'-0"

LEGEND:

- SWH HIGH BUS SWITCH
- SWL LOW BUS SWITCH
- BPL LOW BUS SUPPORT
- BPH HIGH BUS SUPPORT
- STPD BUS POTENTIAL TRANSFORMER
- ø# PHASE NUMBER
- PTZ PAN, TILT, ZOOM CAMERA
- FIXED CAMERA, I.R. ILLUMINATOR, MOTION DETECTOR & LOUD SPEAKER
- LIGHT

NOTES:

1. ALL BUS CONDUCTORS TO BE 4" DIA. ALUMINUM UNLESS OTHERWISE NOTED.

REV	REVISION	DWN	DES	CHKD	DATE
B	REVISED SHEET NUMBERS FOR CROSS SECTIONS, REMOVED SECURITY CAMERA REFERENCE NOTE PER W.R. # 06017C	J.M.	–	–	4 30 12

ORANGE AND ROCKLAND UTILITIES, INC.
PEARL RIVER NEW YORK

ENGINEERING REVIEW		
DEPT.	SIGNATURE	DATE
CIVIL/SURVEY		4/30/12
TELECOM./NET.		
TRANS & SUB.		4/30/12
RELAY		

APPROVED: DATE 4/30/12
☒ PERMIT
☐ BID
☐ CONSTRUCTION
☐ RECORD
☐

HARTLEY ROAD SUBSTATION

ELECTRICAL PLAN

DWN	DES	CHKD
J.M.	H.S.	

DESIGN REVIEW: DATE 4 30 12

SCALE	STATION NO.	DRAWING NUMBER			SHEET	REV.
3/32" = 1'=0"	0013	K	F	6427	10 OF 12	B

ARCH 0 1 2 3
ENGRG 0 1 2 3

I:\Tw50_WORKREDGIV3L\Hartley\06017C\Hartley Road Substation - N Turl Site - TB JMK6427S10.DWG, 4/30/2012 12:4 9:48 PM