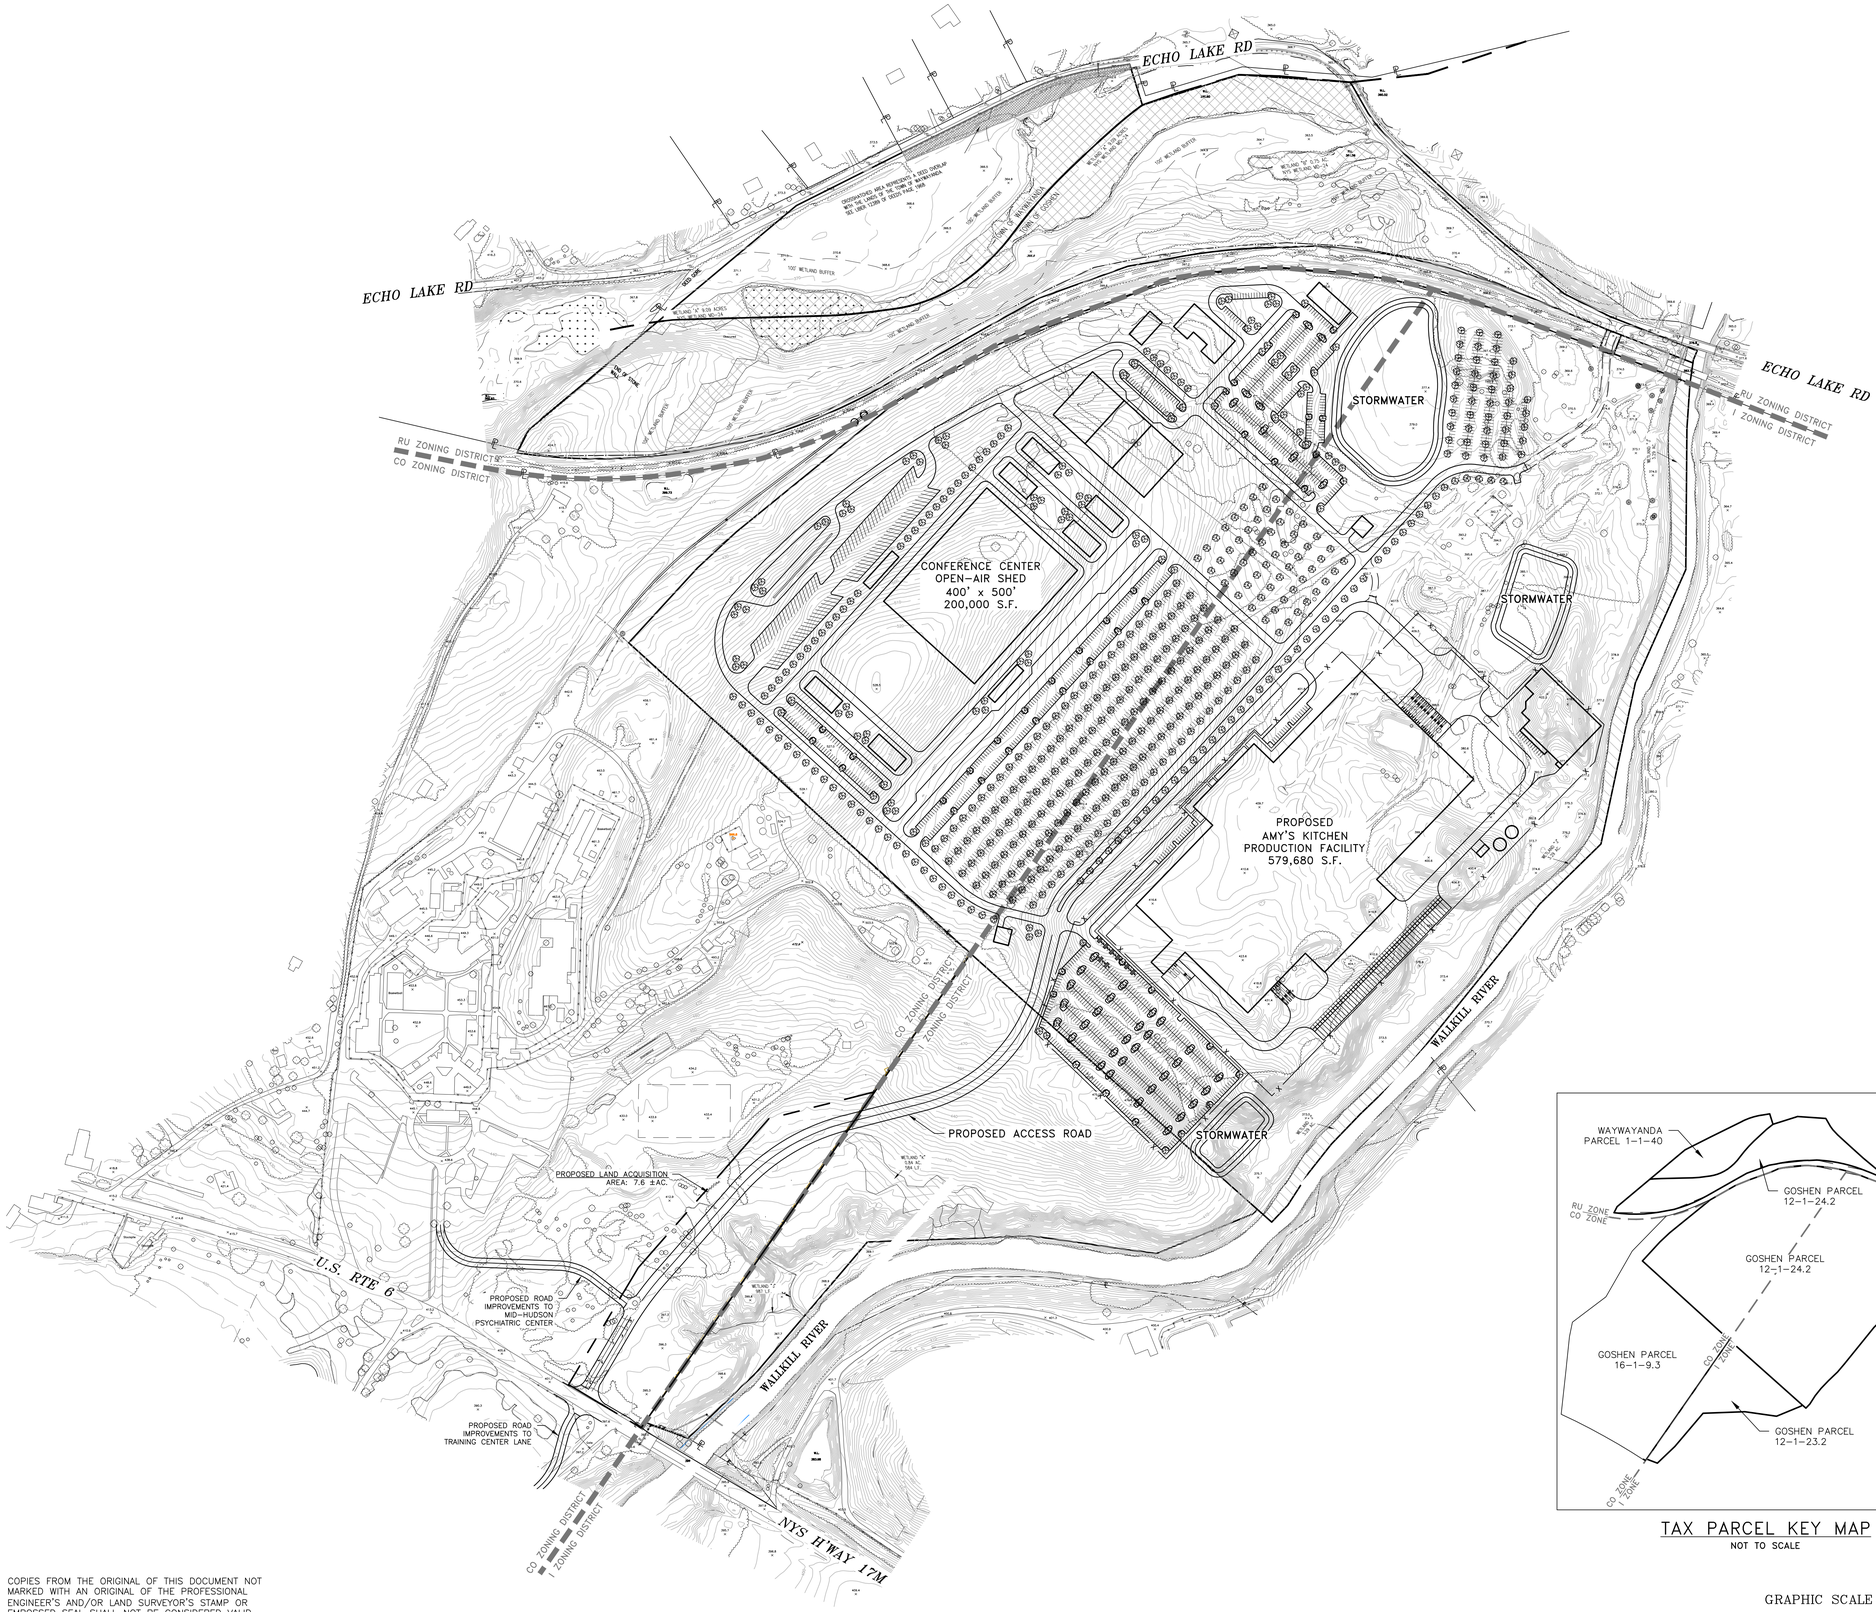

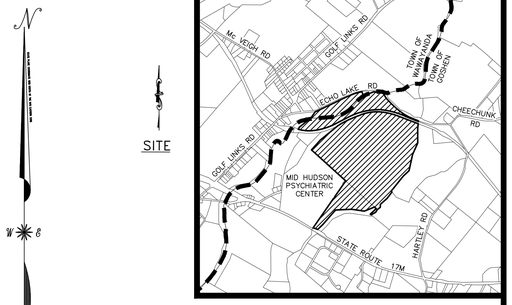

LOCATION PLAN

1 INCH = 2000 FEET

NOTES:

1. BASE SURVEY INFORMATION TAKEN FROM SURVEY PREPARED BY MERCURIO–NORTON–TAROLLI LAND SURVEYING–ENGINEERING, P.C. ENTITLED "SURVEY & TOPOGRAPHIC MAP OF LANDS OF CONCRETE PROPERTIES, LLC SURVEY & TOPOGRAPHIC MAP OF LANDS OF TETZ FAMILY, LLC AND SUBDIVISION MAP OF LANDS OF THE PEOPLE OF THE STATE OF NEW YORK" DATED NOVEMBER 2007 AND LAST REVISED MAY 2009.
2. LIMITS OF FLOOD ZONE X SHOWN ARE TAKEN FROM FEMA FLOOD INSURANCE RATE MAPS NUMBERED 36071C0267E AND 36071C0269E DATED EFFECTIVE AUGUST 3, 2009.
3. WETLAND LIMITS SHOWN WERE TAKEN FROM THE ABOVE REFERENCED MAP AND WERE FLAGGED BY TERRESTRIAL ENVIRONMENTAL SPECIALISTS ON NOVEMBER 10–12, 2008.

JURISDICTIONAL SITE WETLANDS

WETLAND INFORMATION PROVIDED BY TERRESTRIAL ENVIRONMENTAL SPECIALISTS, INC.

WETLAND IDENTIFICATION	SIZE (AREA OR LENGTH)	JURISDICTIONAL AGENCY
WETLAND A	9.09 AC	NYSDEC
WETLAND B	0.75 AC	NYSDEC
WETLAND J	3.29 AC & 987 L.F.	USACOE
WETLAND K	0.84 AC & 584 L.F.	USACOE

TABLE OF ZONING REQUIREMENTS

TOWN OF GOSHEN

COMMERCIAL/OFFICE MIXED-USE (CO)
INDUSTRIAL (I)
RURAL (RU)

MINIMUM	"CO" ZONING DISTRICT REQUIRED	"I" ZONING DISTRICT REQUIRED	"RU" ZONING DISTRICT REQUIRED (AQ-3 OVERLAY)
LOT AREA	1 AC.	5 AC.	NO PROPOSED DEVELOPMENT IN RU ZONE
ROAD FRONTAGE	200 FT.	200 FT.	
FRONT YARD ON TOWN ROAD	50 FT.	100 FT.	
FRONT YARD ON COUNTY/STATE ROAD	150 FT.	200 FT.	
SIDE YARD	30 FT.	50 FT.	
REAR YARD	50 FT.	75 FT.	
MAXIMUM			
BUILDING HEIGHT	35 FT.	45 FT.	
FOOTPRINT FOR NON-RESIDENTIAL STRUCTURES	200,000	-	
APPLICABLE OVERLAY DISTRICTS:			
AQ-3			
FLOODPLAIN & PONDING AREA OVERLAY			
STREAM CORRIDOR AND RESERVOIR WATERSHED OVERLAY			

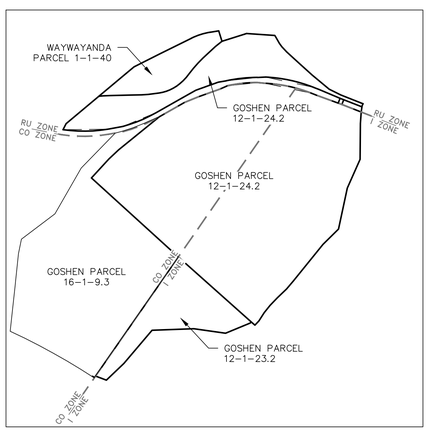

TAX PARCEL KEY MAP

NOT TO SCALE

GRAPHIC SCALE

200 0 100 200 400 800

(IN FEET)
1 inch = 200 ft.

RECORD OWNERS:

CONCRETE PROPERTIES, LLC
130 CROTTY RD
MIDDLETOWN NY 10941
TOWN OF GOSHEN: 12 – 1 – 24.2
TOWN OF WAYWAYANDA: 1 – 1 – 40
L. 12807 P.171

TETZ FAMILY, LLC
130 CROTTY RD
MIDDLETOWN NY 10941
12 – 1 – 23.2
L. 12584 P. 1568

TOTAL LOT AREAS = 212.267 AC.
(TAKEN FROM REFERENCED MAP IN NOTE #1)

PEOPLE OF THE STATE OF NEW YORK
16 – 1 – 9.3
12 – 1 – 101
L. 13353 P. 1385

COPYRIGHT 2012, LANC & TULLY, P.C.

COPIES FROM THE ORIGINAL OF THIS DOCUMENT NOT MARKED WITH AN ORIGINAL OF THE PROFESSIONAL ENGINEER'S AND/OR LAND SURVEYOR'S STAMP OR EMBOSSED SEAL SHALL NOT BE CONSIDERED VALID, TRUE COPIES.

UNAUTHORIZED ALTERATION OR ADDITION TO THIS DOCUMENT IS A VIOLATION OF SECTION 7209–2 OF THE NEW YORK STATE EDUCATION LAW.

LANC & TULLY
ENGINEERING AND SURVEYING, P.C.
P.O. Box 687, Rt. 207
Goshen, N.Y. 10924
(845) 294–3700

CONCEPT PLAN FOR

AMY'S KITCHEN

TOWN OF GOSHEN
ORANGE COUNTY, NEW YORK

Drawn By:	Checked By:	Scale:	Tax Map No.:
MK		1" = 100'	SEE ABOVE

Date: JANUARY 23, 2014
Revisions: –
CAD File: 130270-SITEPLAN
Layout: Overall
Sheet No.: 1 OF 3
Drawing No.: A – 13 – 0070 – C3D

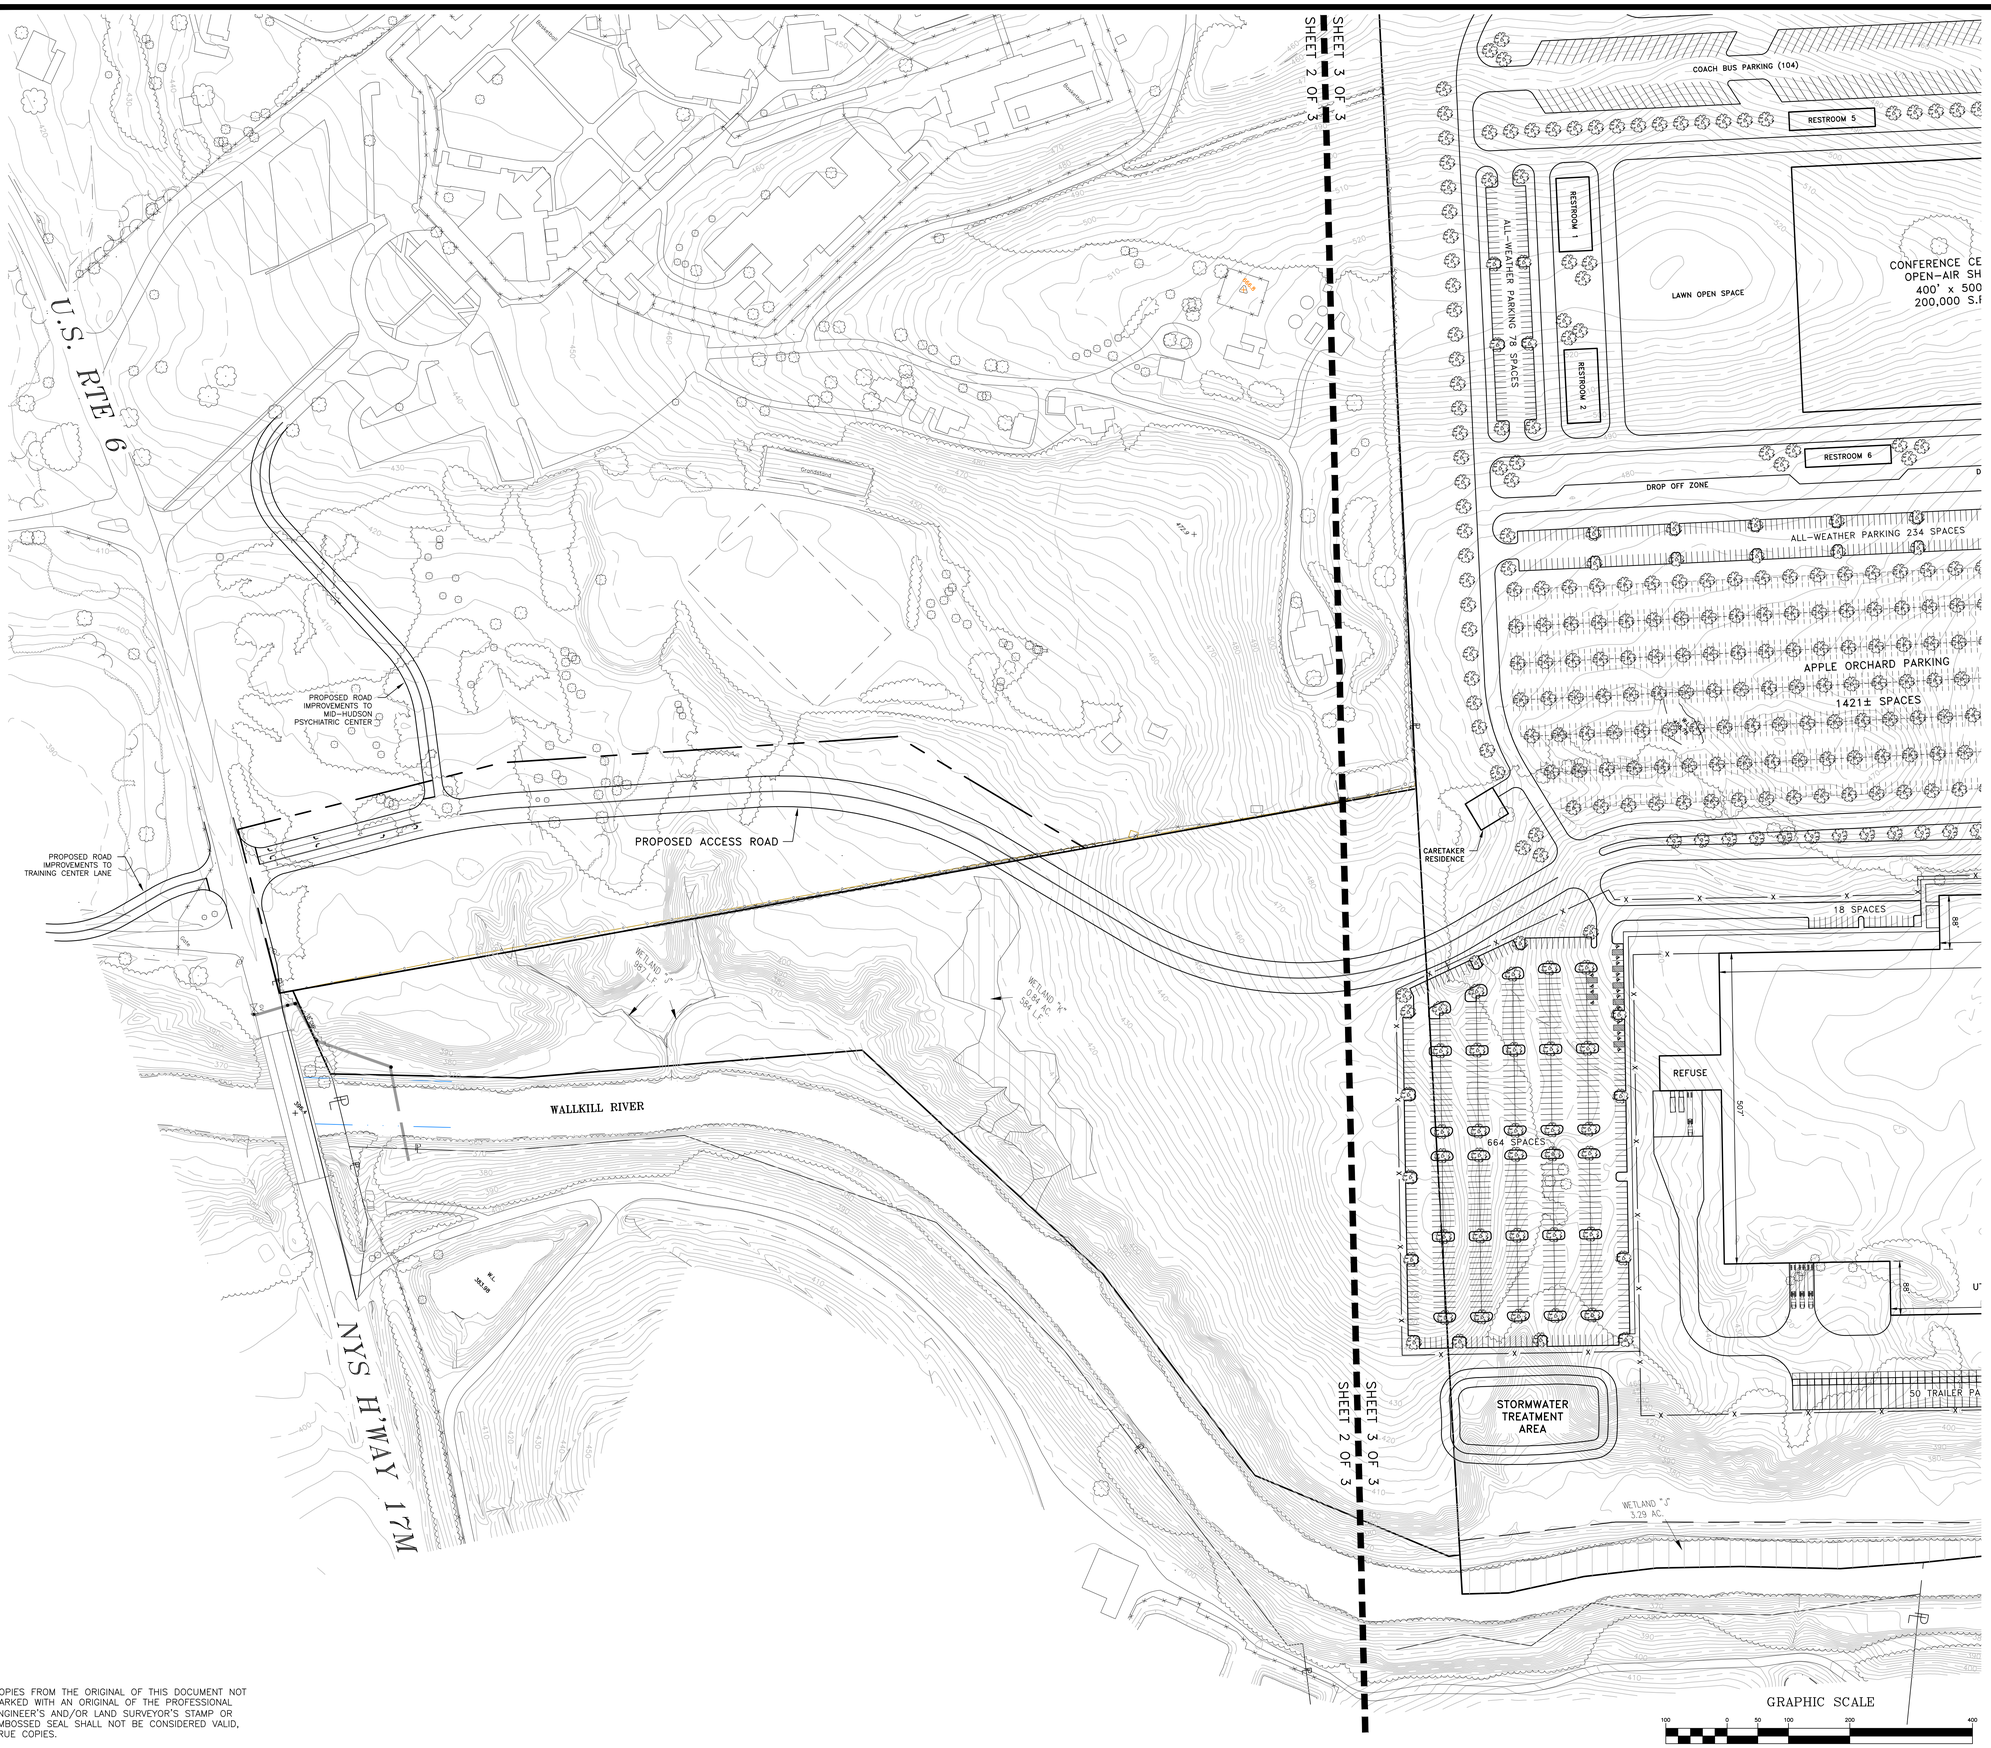

COPIES FROM THE ORIGINAL OF THIS DOCUMENT NOT MARKED WITH AN ORIGINAL OF THE PROFESSIONAL ENGINEER'S AND/OR LAND SURVEYOR'S STAMP OR EMBOSSED SEAL SHALL NOT BE CONSIDERED VALID, TRUE COPIES.

UNAUTHORIZED ALTERATION OR ADDITION TO THIS DOCUMENT IS A VIOLATION OF SECTION 7209-2 OF THE NEW YORK STATE EDUCATION LAW.

COPYRIGHT 2012, LANC & TULLY, P.C.

LANC & TULLY
ENGINEERING AND SURVEYING, P.C.
P.O. Box 687, Rt. 207
Goshen, N.Y. 10924
(845) 294-3700

CONCEPT PLAN FOR

AMY'S KITCHEN

TOWN OF GOSHEN
ORANGE COUNTY, NEW YORK

Date:	JANUARY 23, 2014
Revisions:	-
CAD File:	130070-SITEPLAN
Layout:	SP 100-1
Sheet No.:	2 OF 3
Drawn By:	MK
Checked By:	
Scale:	1" = 100'
Tax Map No.:	SEE SHEET 1
Drawing No.:	A - 13 - 0070 - C30

SHEET 3 OF 3
SHEET 2 OF 3

TOWN OF GOSHEN

WETLAND "A" 9.09 ACRES
NYS WETLAND MD-24

LAKE RD

100' WETLAND BUFFER

SHUTTLE BUS PICKUP/DROPOFF

COACH BUS PARKING (104)

RESTROOM 5

ALL-WEATHER PARKING 78 SPACES

RESTROOM 1

RESTROOM 2

LAWN OPEN SPACE

CONFERENCE CENTER
OPEN-AIR SHED
400' x 500'
200,000 S.F.

RESTROOM 3

SUPPORT

RESTROOM 4

FOOD SERVICE

COVERED PAVILION 190'x140'

FAMILY AREA CORE BUILDING 190'x120'

COVERED PAVILION 190'x140'

40 SPACES

GUEST HOUSE

ADMIN.

23 SPACES

353 SPACES

MAINT.

RESTROOM 6

DROP OFF ZONE

DROP OFF ZONE

ALL-WEATHER PARKING 234 SPACES

PLAY FIELD

APPLE ORCHARD PARKING
1421± SPACES

PLAY FIELD

APPLE ORCHARD

STORMWATER TREATMENT AREA

CARETAKER RESIDENCE

CARETAKER RESIDENCE

POROUS HARD SURFACE

GATED EMERGENCY ACCESS

GATED EMERGENCY ACCESS

APPLE ORCHARD PARKING
270± SPACES

18 SPACES

OFFICE
285'

18 SPACES

POROUS HARD SURFACE

POROUS HARD SURFACE

1060'

REFUSE

PROPOSED
AMY'S KITCHEN
PRODUCTION FACILITY
579,680 S.F.

LOADING DOCK

664 SPACES

UTILITIES
335'

12 SPACES

WASTEWATER TREATMENT FACILITY

STORMWATER TREATMENT AREA

PUMPHOUSE AND TANKS

50 TRAILER PARKING SPACES

WETLAND "J"
3.29 AC.

WETLAND "J"
3.29 AC.

WALLKILL RIVER

WETLAND "B" 0.75 AC.
NYS WETLAND MD-24

100' WETLAND BUFFER

SHEET 3 OF 3
SHEET 2 OF 3

GRAPHIC SCALE

100 0 50 100 200 400

(IN FEET)
1 inch = 100 ft.

COPIES FROM THE ORIGINAL OF THIS DOCUMENT NOT MARKED WITH AN ORIGINAL OF THE PROFESSIONAL ENGINEER'S AND/OR LAND SURVEYOR'S STAMP OR EMBOSSED SEAL SHALL NOT BE CONSIDERED VALID, TRUE COPIES.

UNAUTHORIZED ALTERATION OR ADDITION TO THIS DOCUMENT IS A VIOLATION OF SECTION 7209-2 OF THE NEW YORK STATE EDUCATION LAW.

COPYRIGHT 2012, LANC & TULLY, P.C.

LANC & TULLY
ENGINEERING AND SURVEYING, P.C.

P.O. Box 687, Rt. 207
Goshen, N.Y. 10924
(845) 294-3700

CONCEPT PLAN FOR

AMY'S KITCHEN

TOWN OF GOSHEN
ORANGE COUNTY, NEW YORK

Date:	JANUARY 23, 2014
Revisions:	-
CAD File:	LX0070-SITEPLAN
Layout:	SP 100-2
Sheet No.:	3 OF 3
Drawn By:	MK
Checked By:	
Scale:	1" = 100'
Tax Map No.:	SEE SHEET 1
Drawing No.:	A - 13 - 0070 - C3D