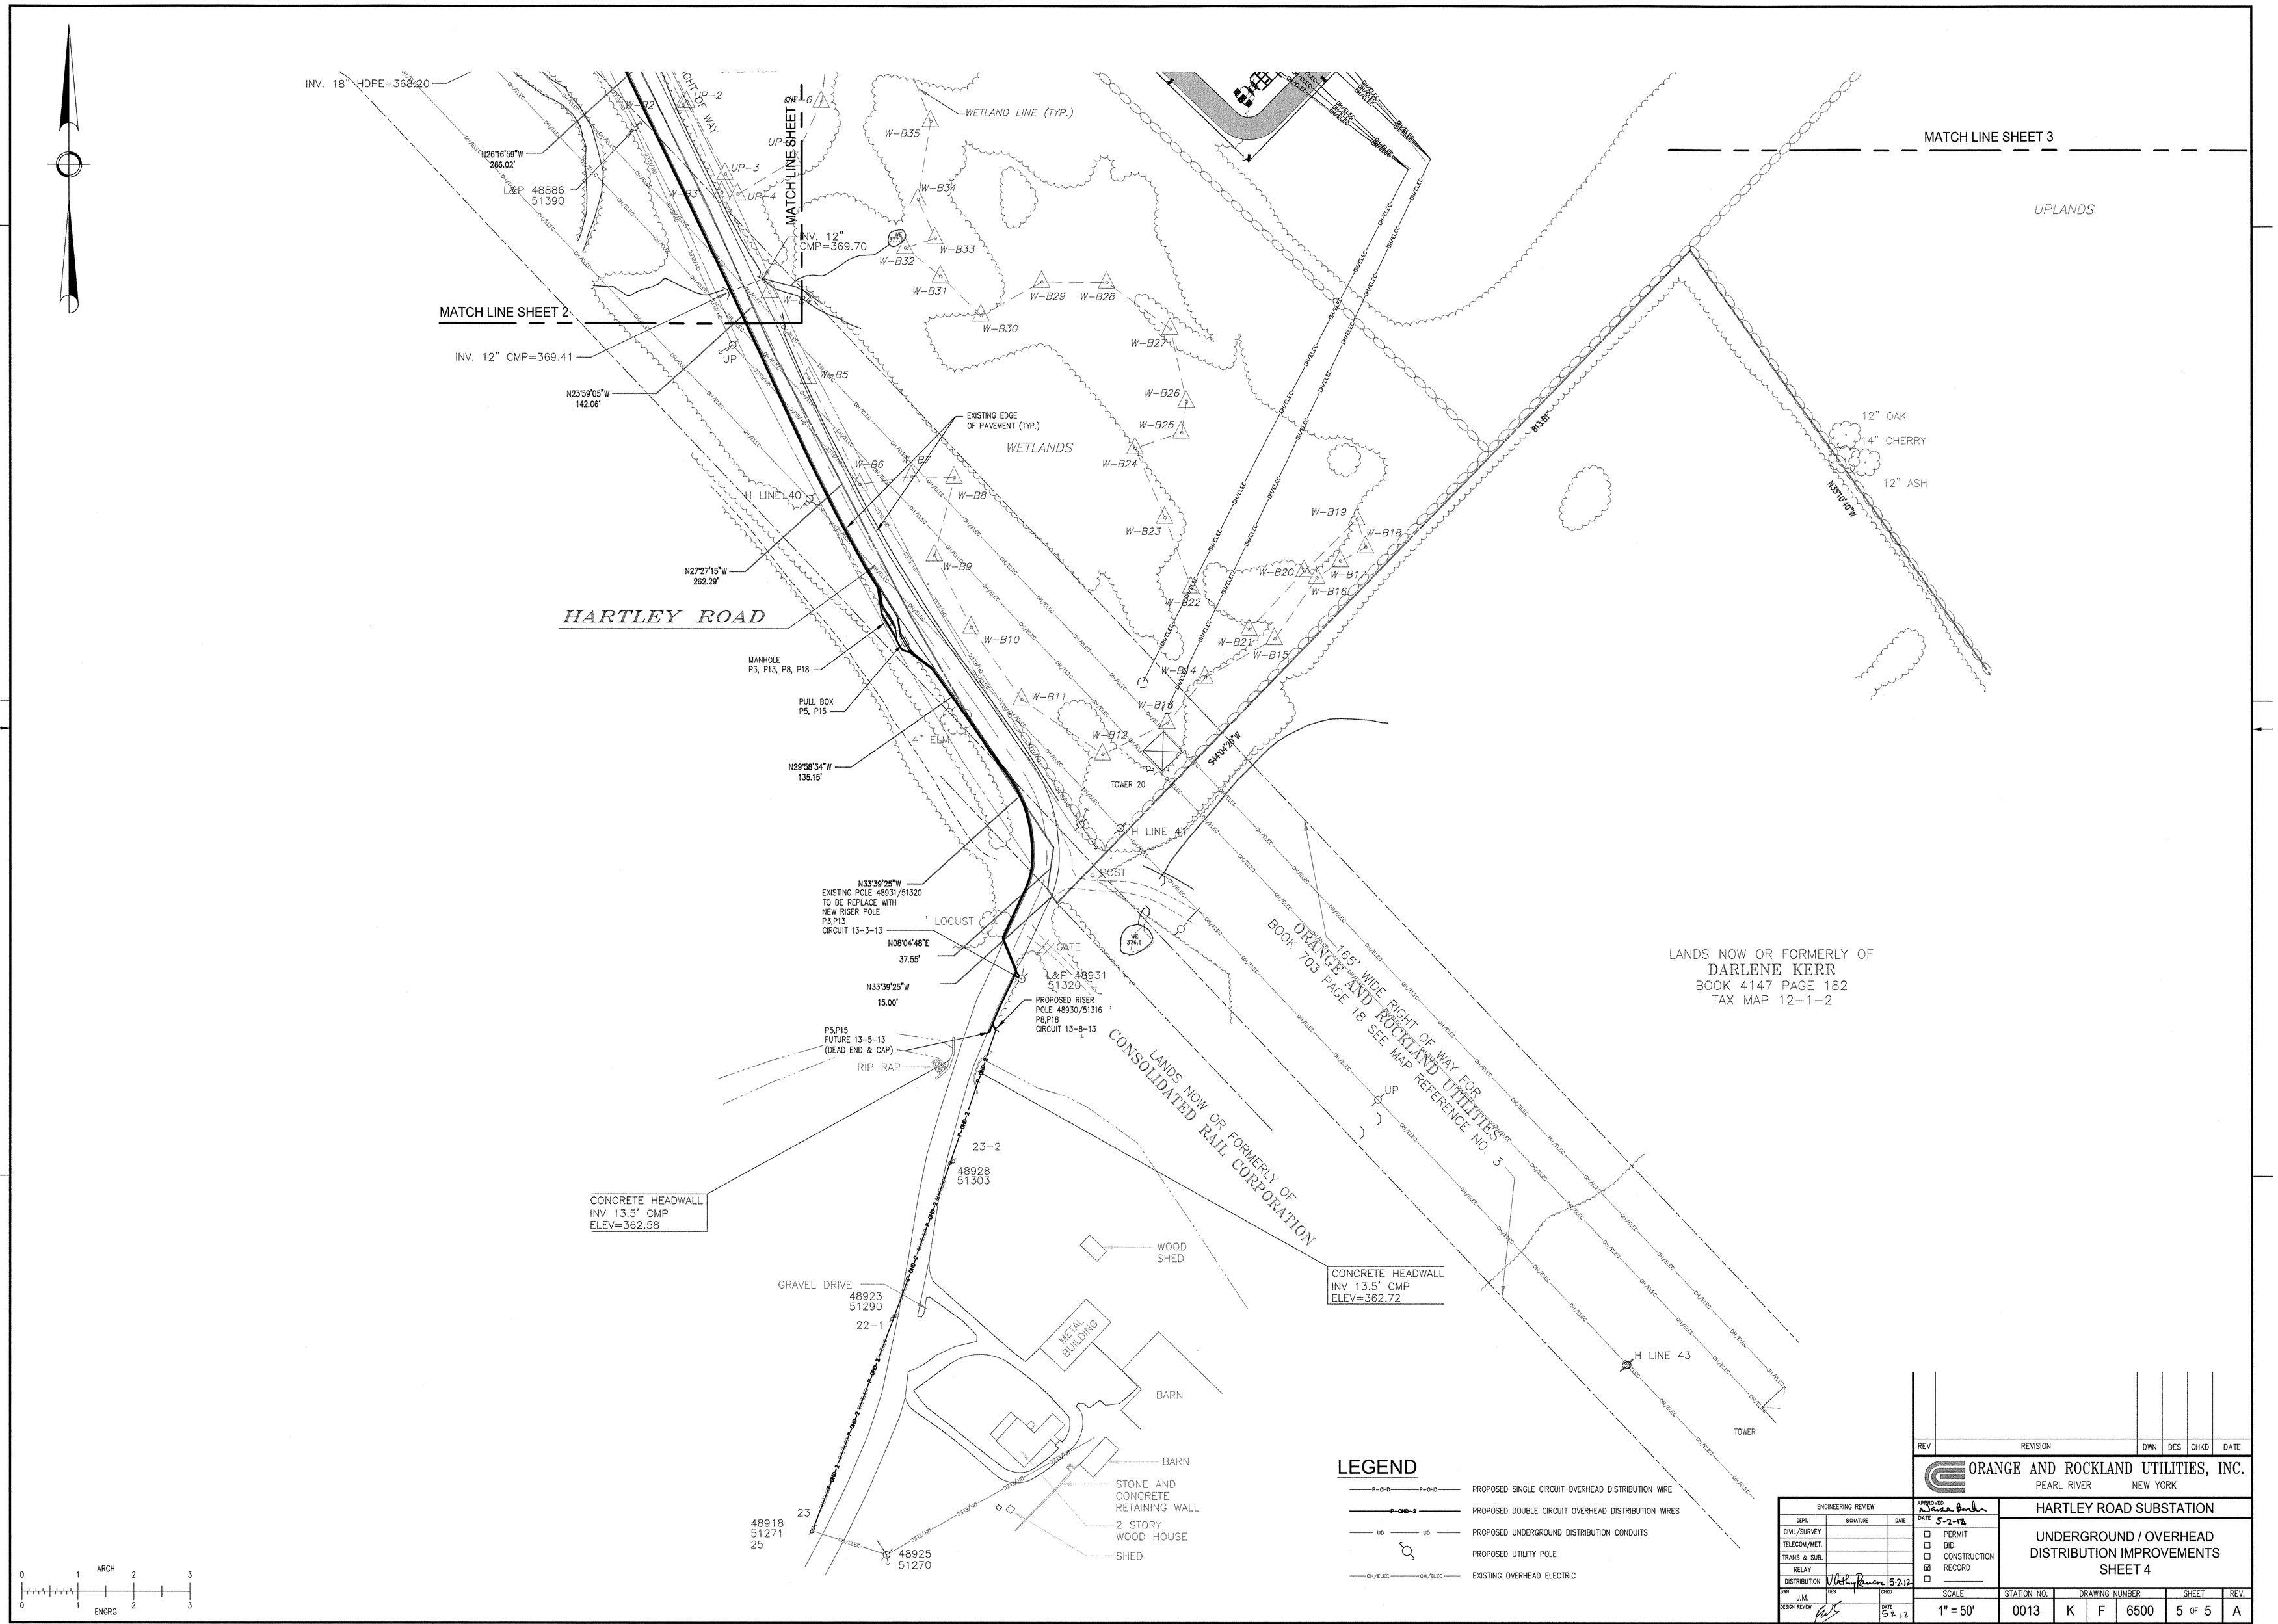

REV	REVISION	DWN	DES	CHKD	DATE

ORANGE AND ROCKLAND UTILITIES, INC.
PEARL RIVER NEW YORK

ENGINEERING REVIEW		
DEPT.	SIGNATURE	DATE
CIVIL/SURVEY		
TELECOM/MET.		
TRANS & SUB.		
RELAY		
DISTRIBUTION		5-2-12
DWN J.M.	DES	CHKD
DESIGN REVIEW		DATE 5 2 12

APPROVED
DATE 5-2-12
- ☐ PERMIT
- ☐ BID
- ☐ CONSTRUCTION
- ☒ RECORD
- ☐

HARTLEY ROAD SUBSTATION

UNDERGROUND / OVERHEAD
DISTRIBUTION IMPROVEMENTS
SHEET 4

SCALE	STATION NO.	DRAWING NUMBER			SHEET	REV.
1" = 50'	0013	K	F	6500	5 OF 5	A

I:\Texd3_WORKREDIC\VIL\Hartley\06017\C\Hartley Road Substation - At Turi Site - TB JVR_Environmental Package Drawings\K6500.dwg, 5/2/2012 2:06:13 PM