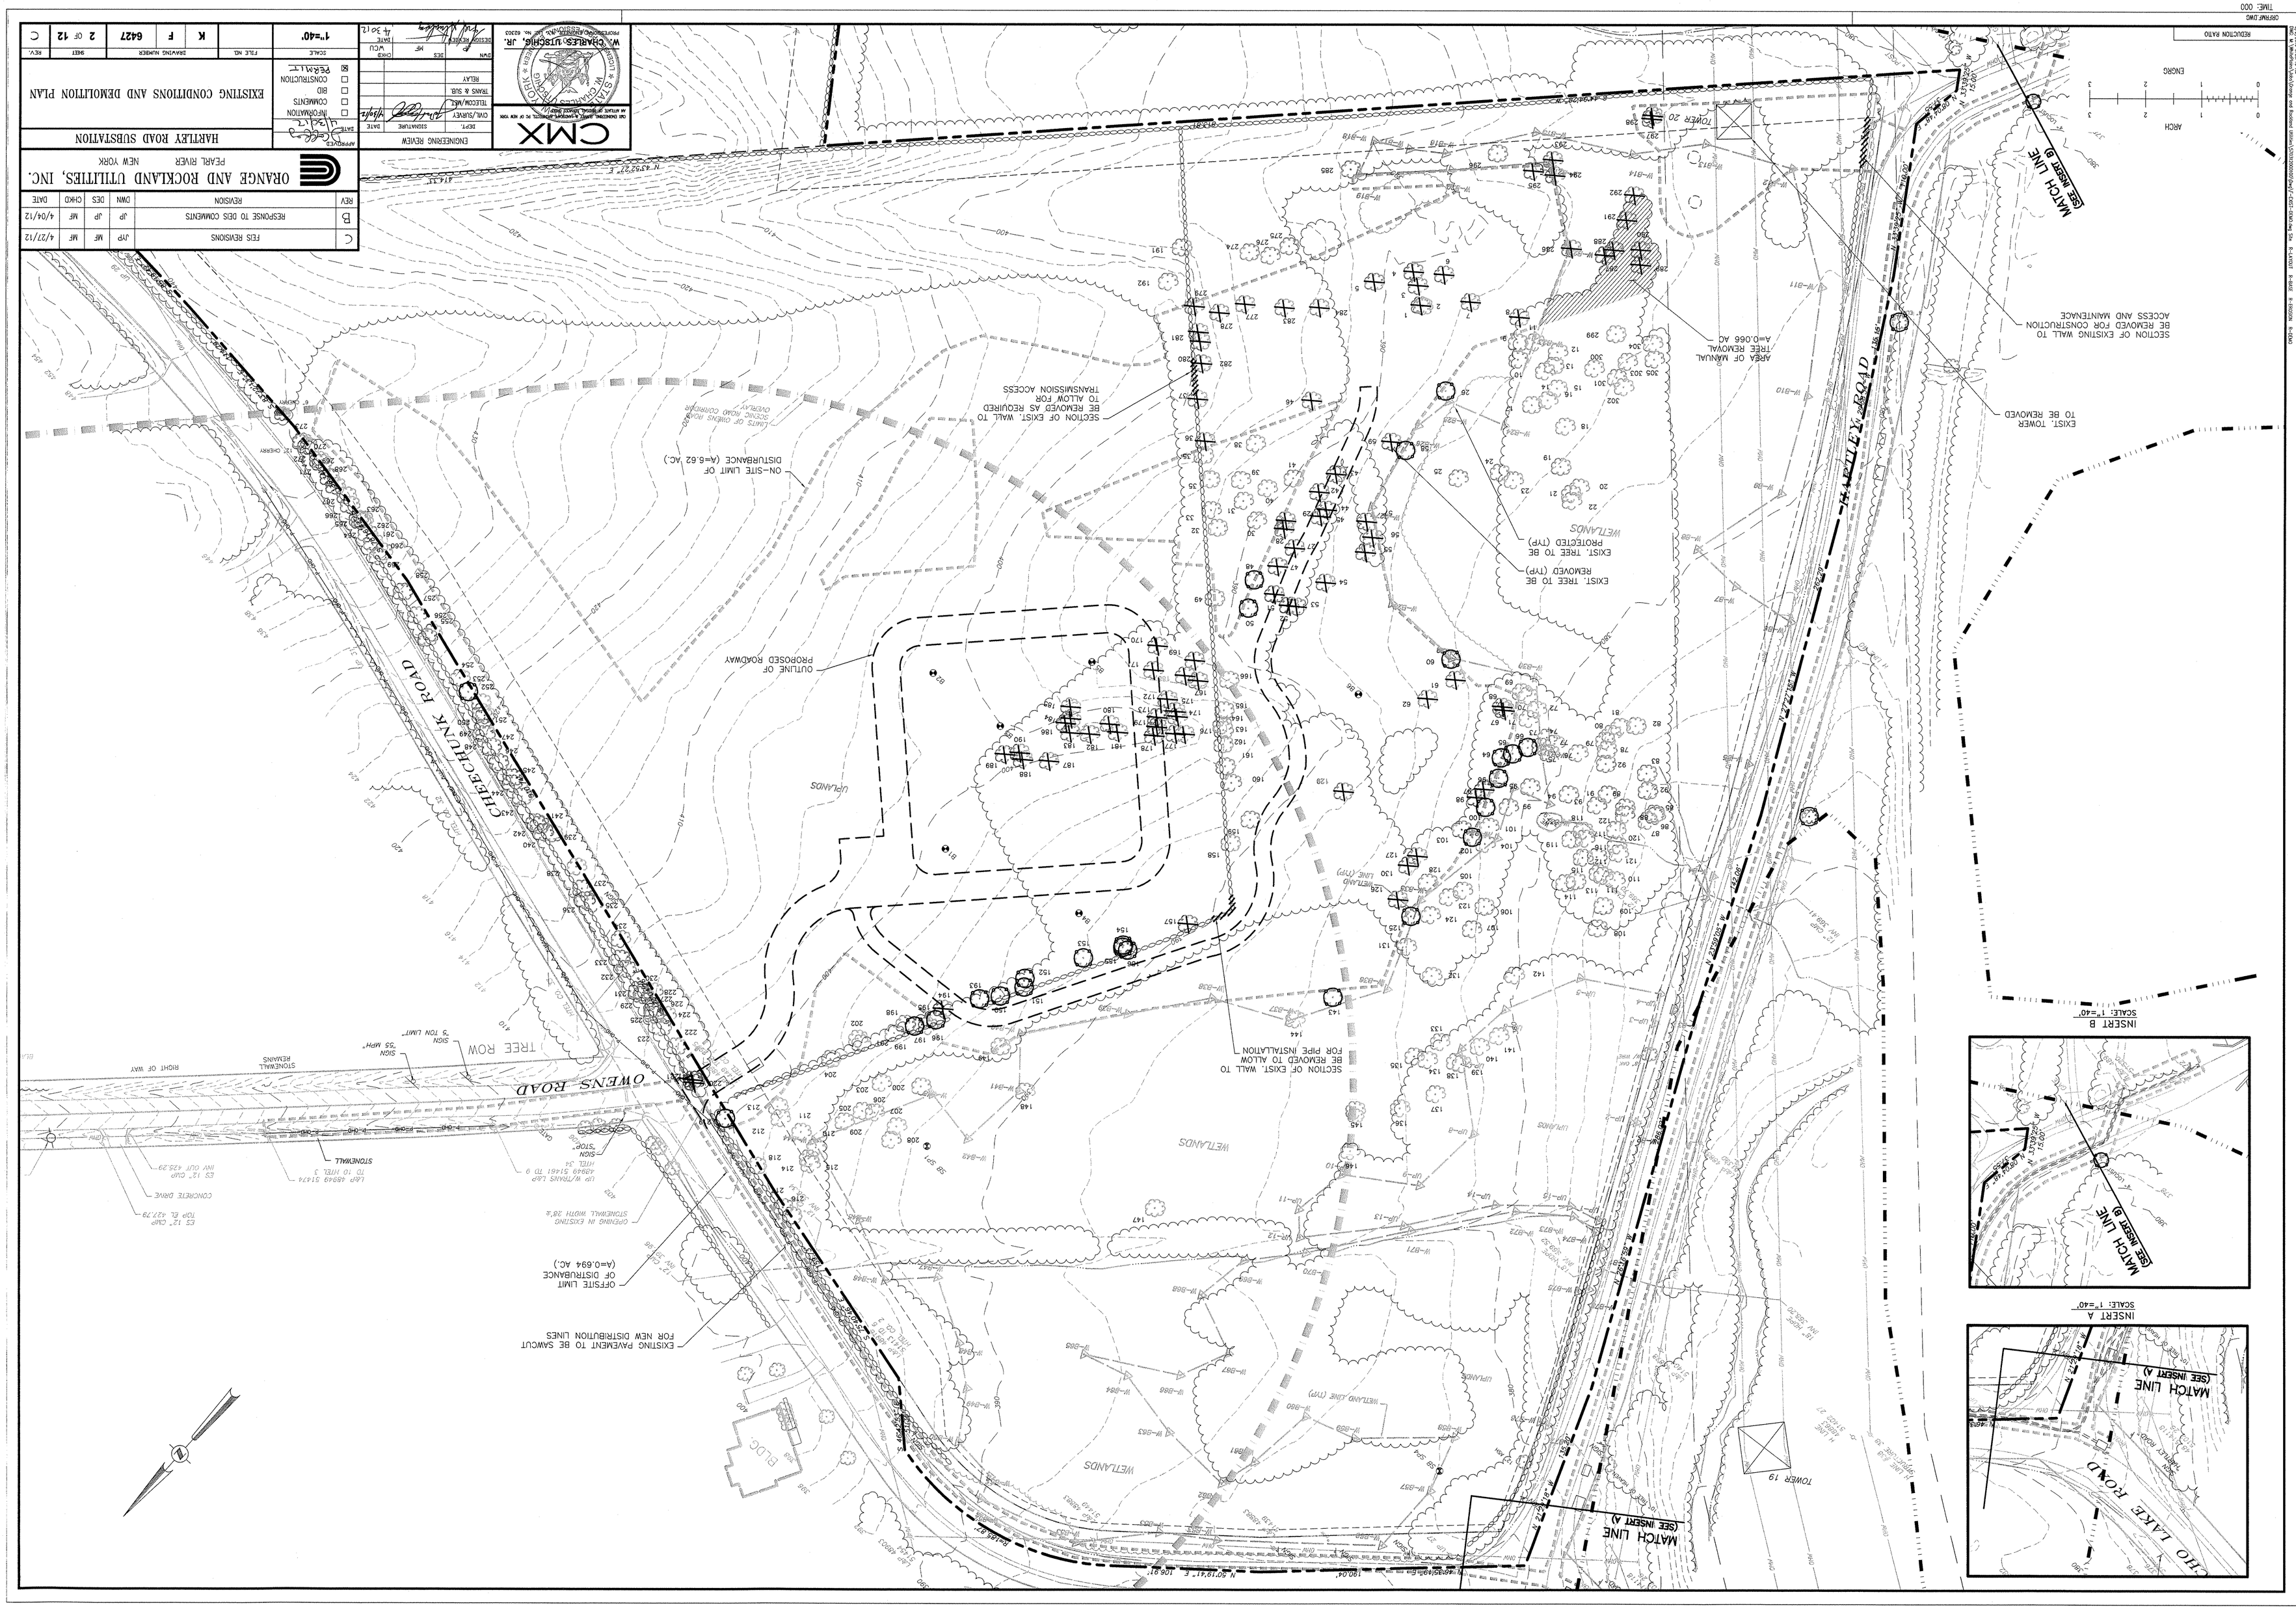

REV	REVISION	DWN	DES	CHKD	DATE
C	FEIS REVISIONS	JYP	MF	MF	4/27/12
B	RESPONSE TO DEIS COMMENTS	JP	JP	MF	4/04/12

ORANGE AND ROCKLAND UTILITIES, INC.
PEARL RIVER NEW YORK

HARTLEY ROAD SUBSTATION

EXISTING CONDITIONS AND DEMOLITION PLAN

APPROVED: DATE: 4/13/12

ENGINEERING REVIEW		
DEPT.	SIGNATURE	DATE
CIVIL/SURVEY		
TELECOM/MET		
TRANS & SUB		
RELAY		

CMX

W. CHARLES UTSCHIG, JR.
PROFESSIONAL ENGINEER
LIC. No. 62303

SCALE	FILE NO.	DRAWING NUMBER	SHEET	REV.
1"=40'	K	F 6427	2 OF 12	C