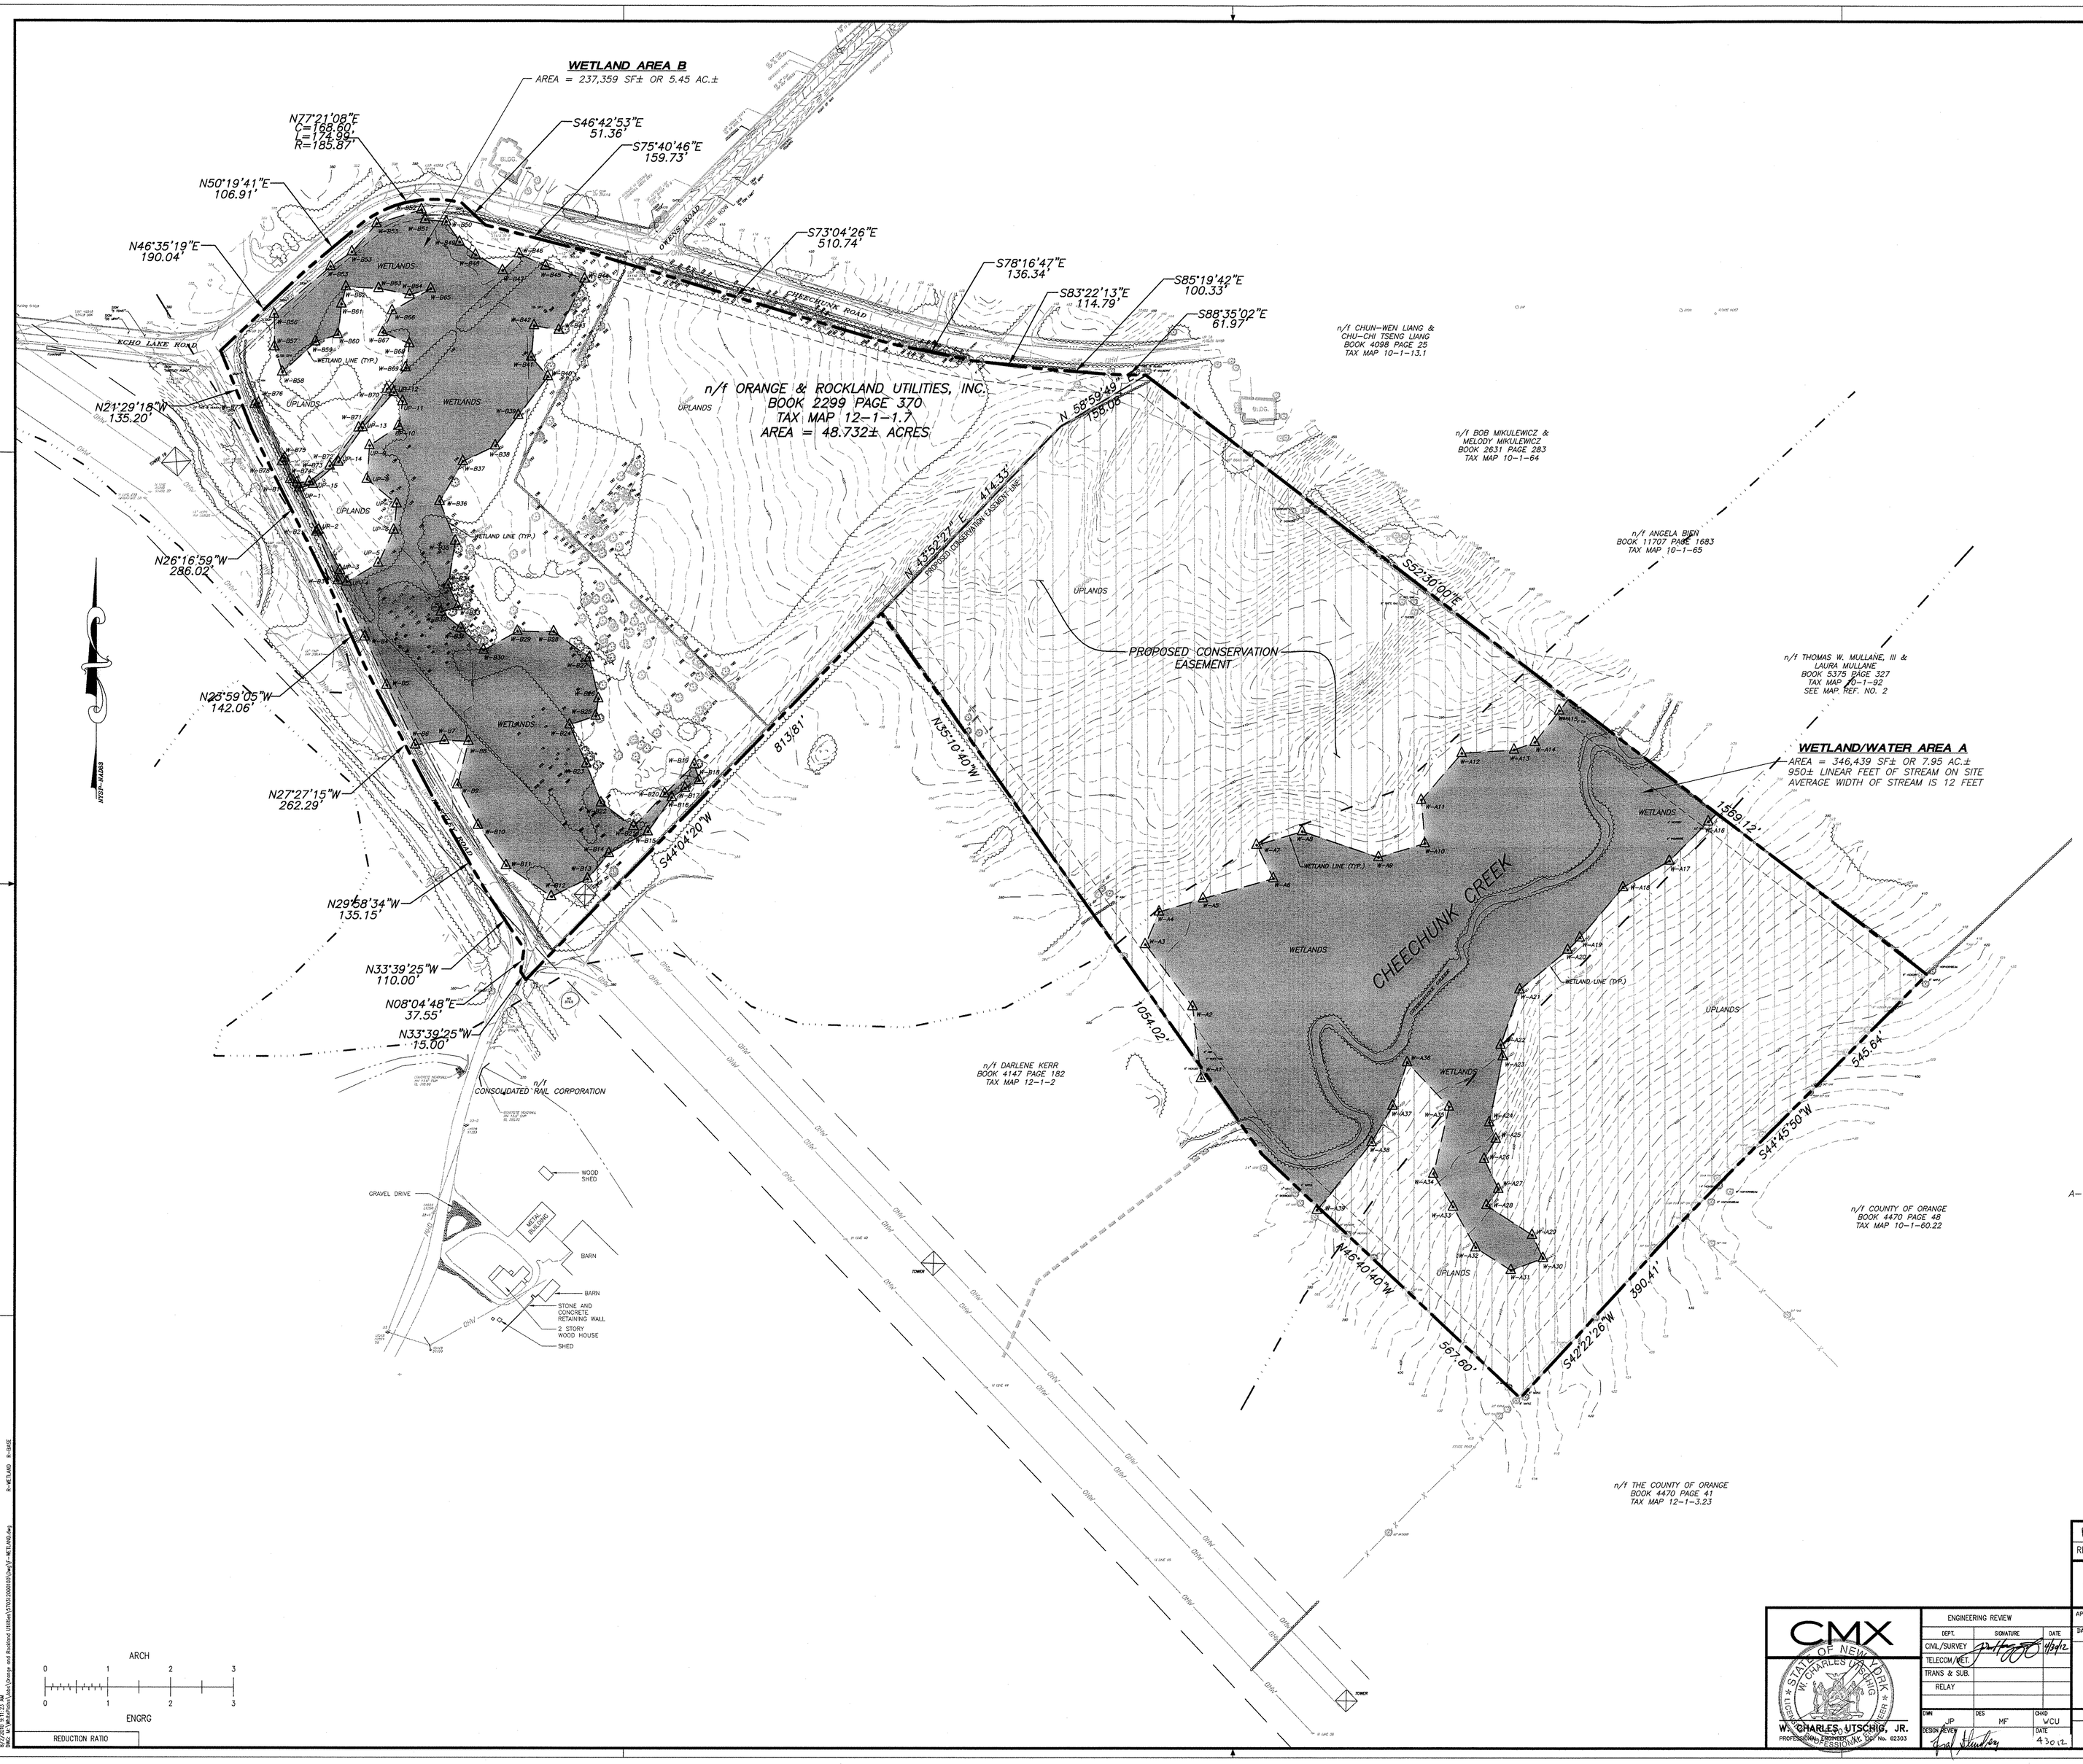

LEGEND

CIRS	CAPPED IRON ROD SET
IRF	IRON ROD FOUND
IPF	IRON PIPE FOUND
	STONE WALL
OHW	WIRE FENCE / OVERHEAD UTILITIES
A-1 A-2	WETLANDS BOUNDARY AS DELINEATED BY CMX
	WETLANDS/WATERS

GENERAL NOTES

1. WETLANDS FLAGGED & FIELD LOCATED BY CMX NOVEMBER 24, 2009 AND DECEMBER 2, 2009.
2. BOUNDARY & TOPOGRAPHIC INFORMATION SHOWN HEREON TAKEN FROM A PLAN ENTITLED "BOUNDARY AND TOPOGRAPHIC SURVEY, PROPERTY OF AL TURI LANDFILL, INC., PREPARED FOR ORANGE AND ROCKLAND UTILITIES, INC., TOWN OF GOSHEN, ORANGE COUNTY, NEW JERSEY" PREPARED BY C.T. MALE ASSOCIATES, LATHAM, NY, DATED APRIL 4, 2008.

REV	REVISION	DWN	DES	CHKD	DATE
B	FEIS REVISIONS	JYP	MF	MF	4/27/12

ORANGE AND ROCKLAND UTILITIES, INC.
PEARL RIVER NEW YORK

CMX
W. CHARLES UTSCHIG, JR.
PROFESSIONAL ENGINEER
STATE OF NEW YORK
No. 62303

ENGINEERING REVIEW		
DEPT.	SIGNATURE	DATE
CIVIL/SURVEY		4/30/12
TELECOM/ELEC.		
TRANS & SUB.		
RELAY		

DWN JP | DES MF | CHKD WCU
DESIGN APPR. | DATE 4/30/12

APPROVED
DATE
☒ PERMIT
☐ BID
☐ CONSTRUCTION
☐ RECORD

HARTLEY ROAD SUBSTATION

WETLAND DELINEATION PLAN

SCALE	FILE NO.	DRAWING NUMBER	SHEET	REV.
1" = 100'		K F 6427	3 OF 12	B

ARCH 0 1 2 3
ENGRG 0 1 2 3
REDUCTION RATIO

User: jjpryor
Date: 4/27/2012 11:22 AM
File: W:\Pdf\Civil\Turi\Drawings and Sketches\3300\3300000\dwg\F-WETL006.dwg